COLORADO CONVENTION CENTER

FLOOR PLAN SUBJECT TO FIRE MARSHALL APPROVAL

Food Area

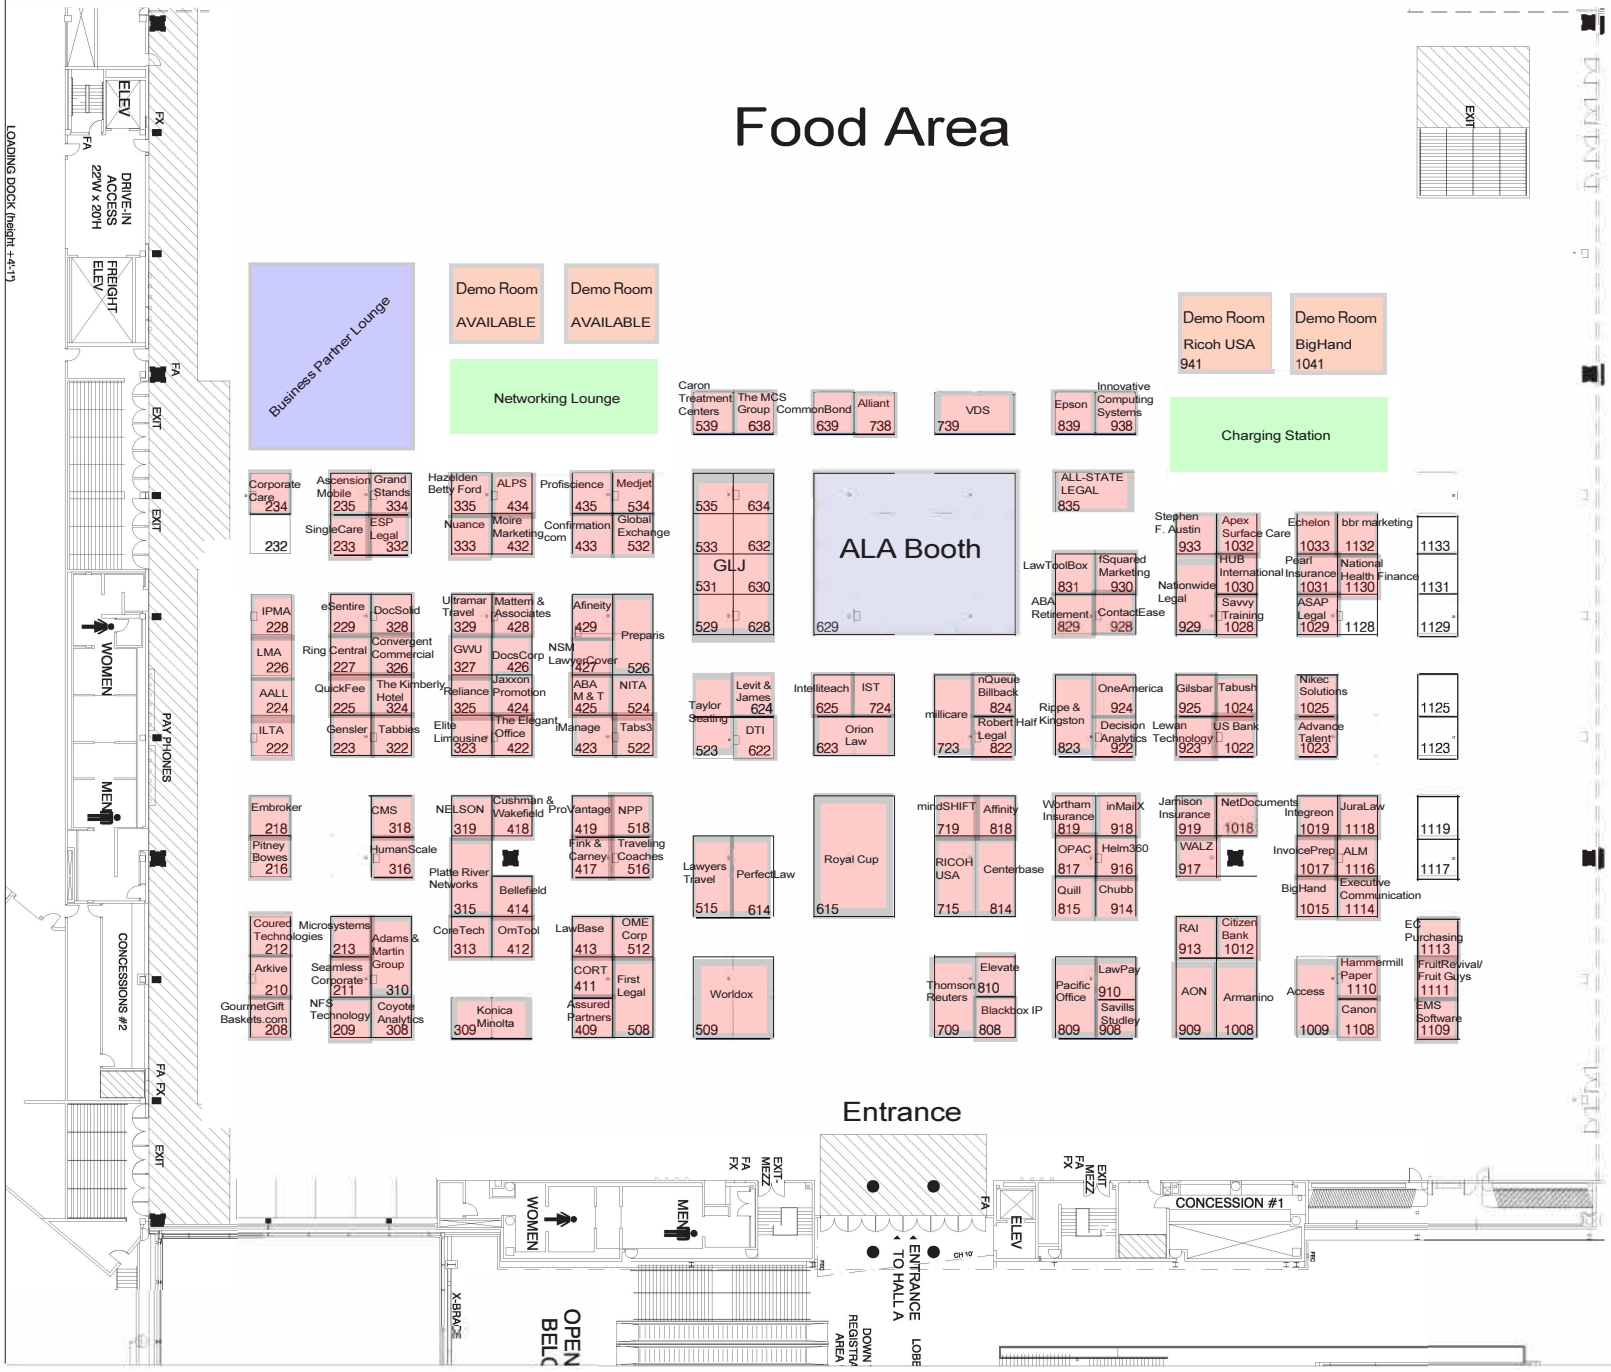

CEILING HEIGHTS

29'2" TO BEAMS
36' TO TRUSSES
40'5" TO CEILING

BUILDING LEGEND

- EMERGENCY ACCESS KEEP CLEAR
- FX - FIRE EXTINGUISHER
- FA - FIRE ALARM BOX
- FH - FIRE HOSE CABINET
- TYPICAL COLUMNS
- FLOOR UTILITY PORT
- STAGE POWER
- G - GAS TAP 30' OVERHEAD
- WOMENS RESTROOM
- MENS RESTROOM
- TELEPHONE
- ESCALATOR
- ELEVATOR
- FOOD SERVICE
- STAIRS

LINETYPE LEGEND

ROLL-UP DOORS

AIRWALLS